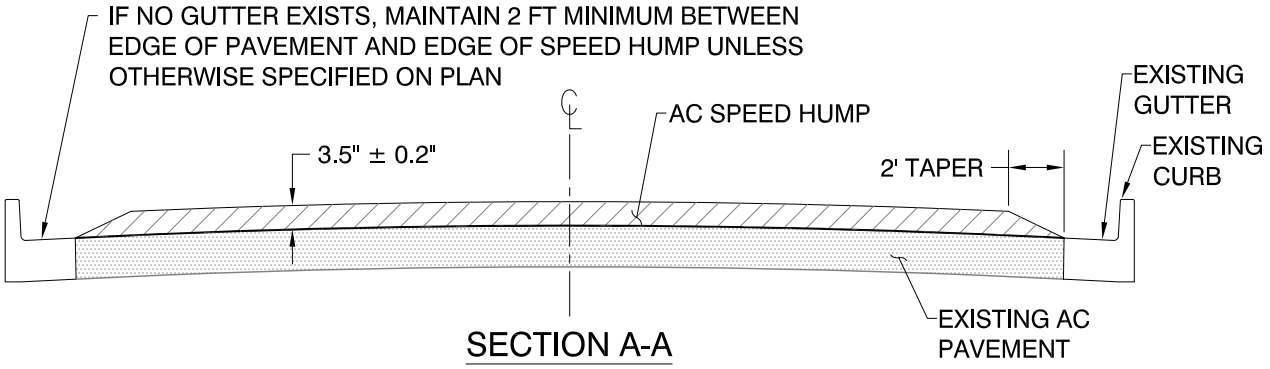

SECTION A-A

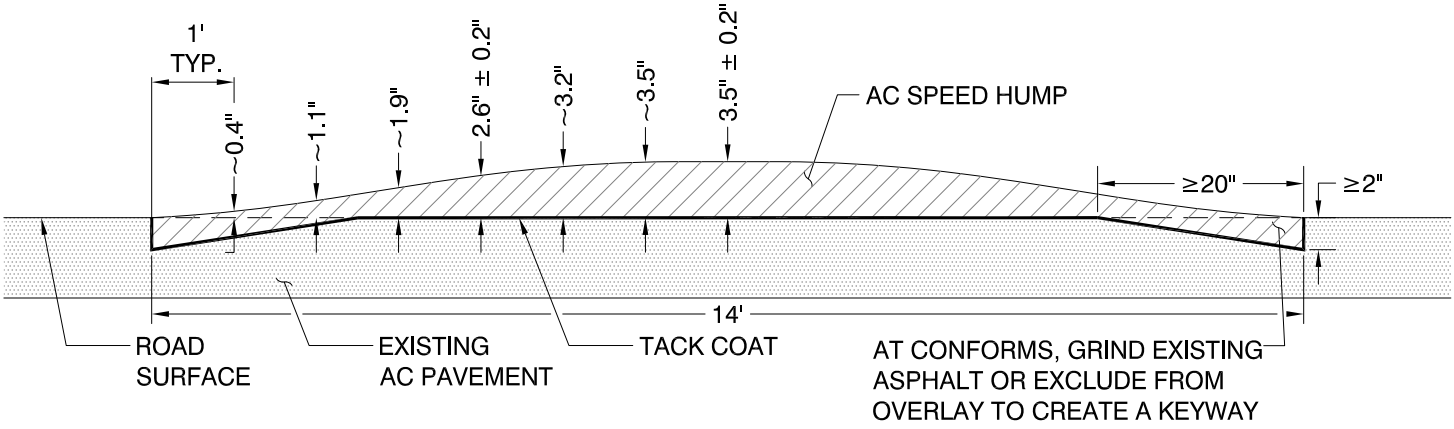

SECTION B-B

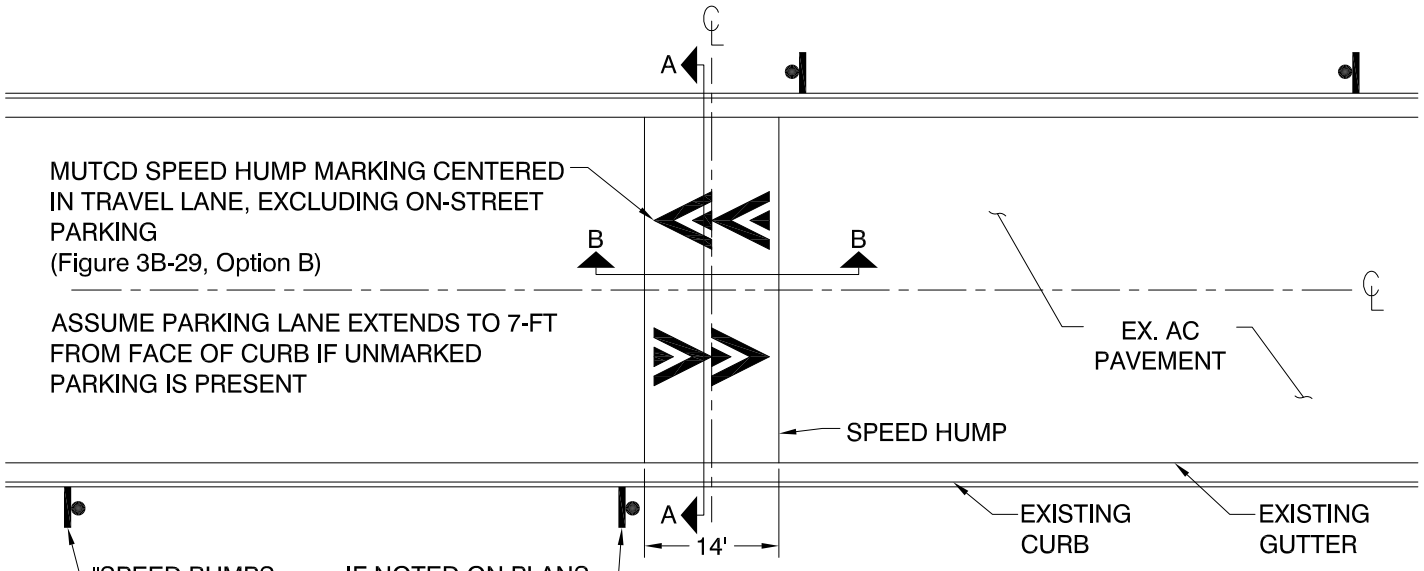

PLAN

CITY OF OAKLAND
DEPARTMENT OF TRANSPORTATION | SAFE STREETS DIVISION
BICYCLE & PEDESTRIAN PROGRAM
250 FRANK H. OGAWA PLAZA, SUITE 4314 * OAKLAND CA, 94612
EMAIL: bikeped@oaklandca.gov

SINUSOIDAL SPEED HUMP

TRAFFIC CALMING DETAILS

SCALE: NOT TO SCALE

DWG. NO. TC-1

DATE: MAR 2021